Proposed Distribution Facility Project
7211 and 7219 Morgan Road
Town of Clay, Onondaga County, New York

Exhibit D

Architectural Elevations

LANGAN

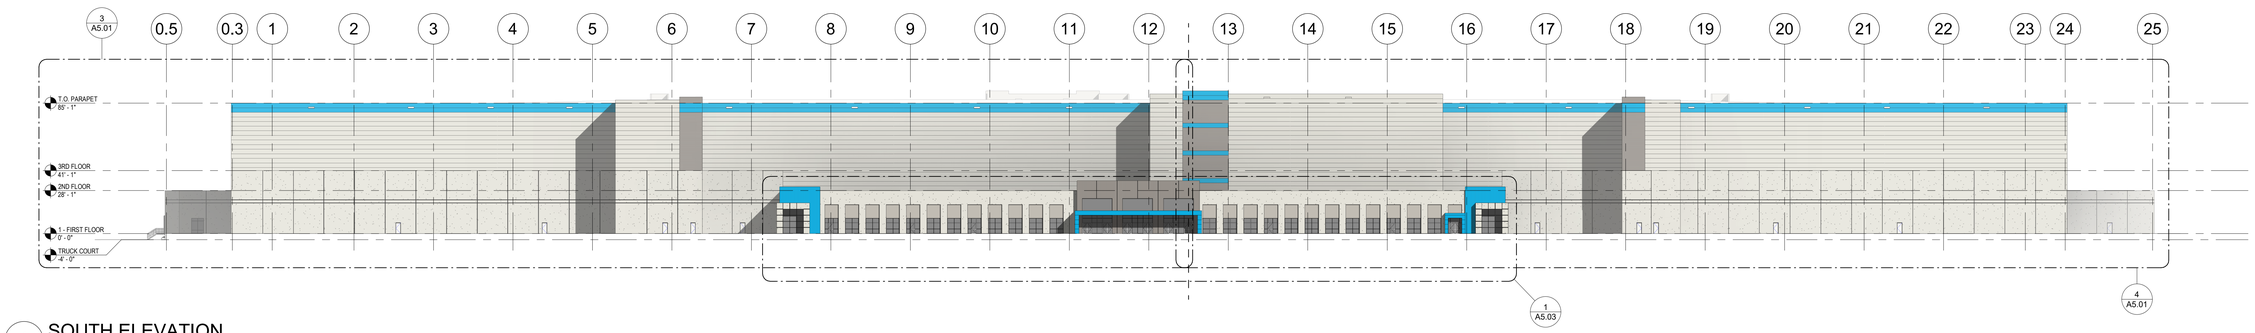

1 SOUTH ELEVATION

1" = 40'-0"

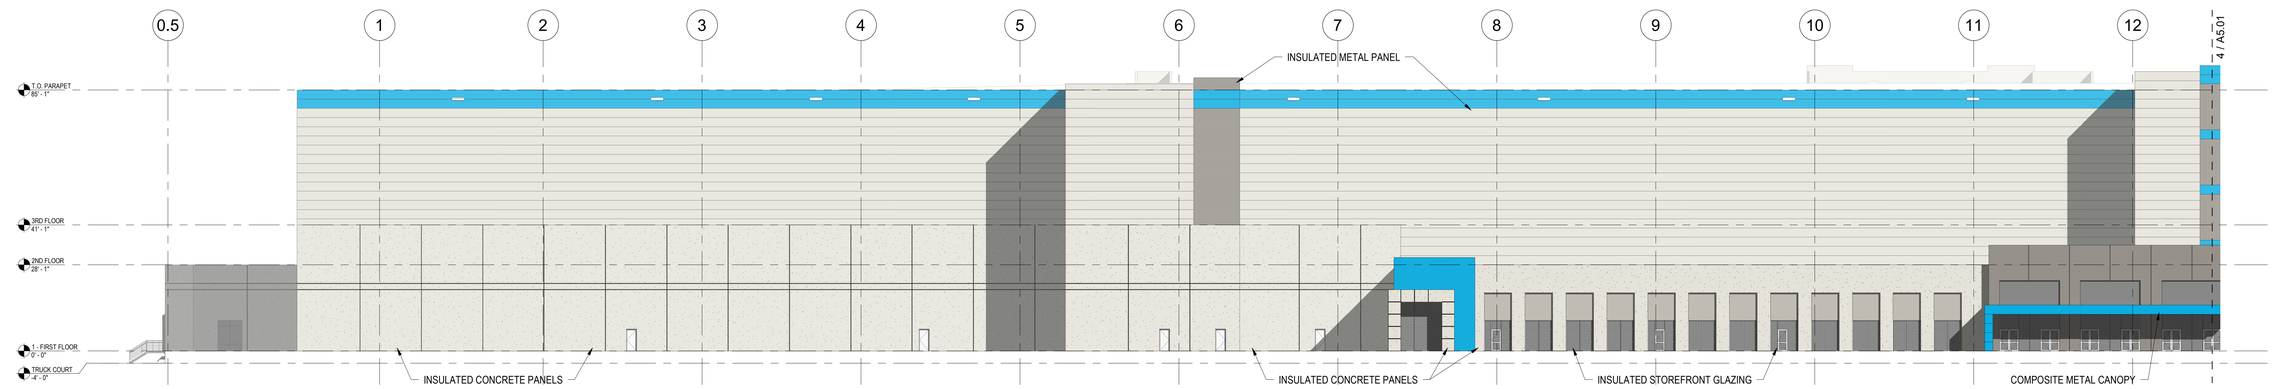

3 Partial South Elevation - A

1" = 20'-0"

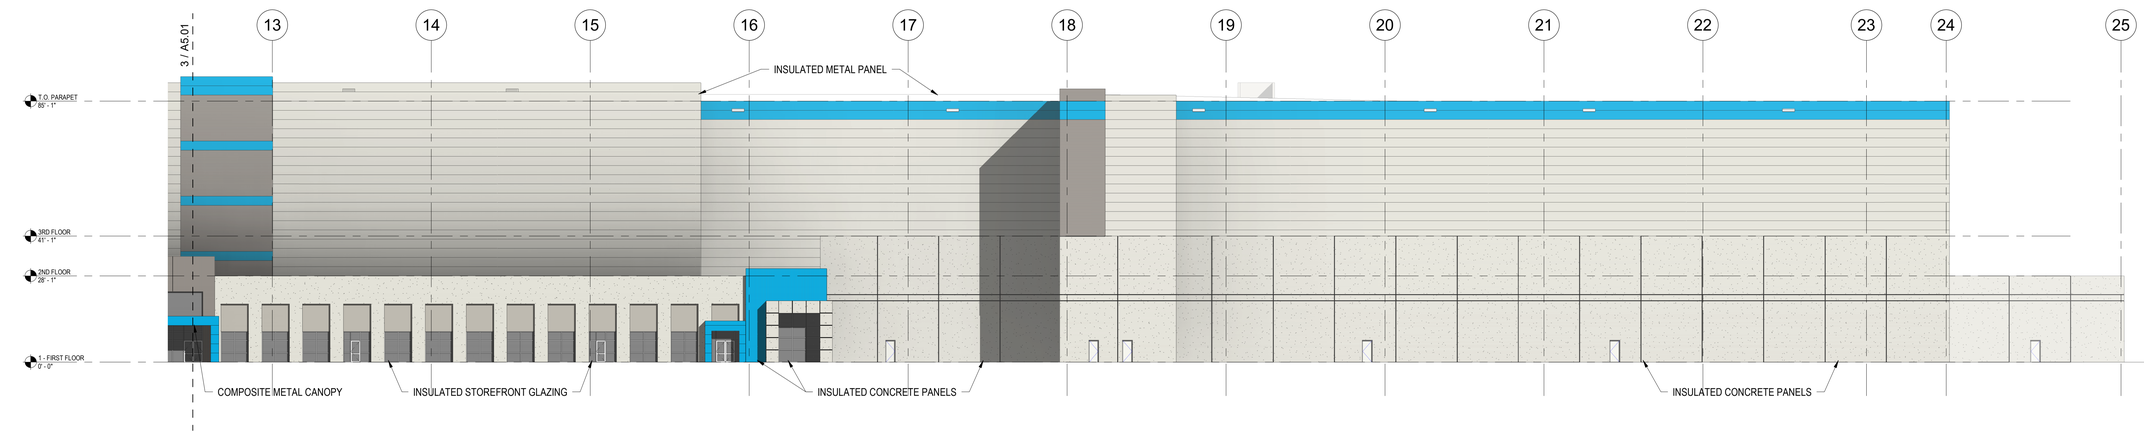

4 Partial South Elevation - B

1" = 20'-0"

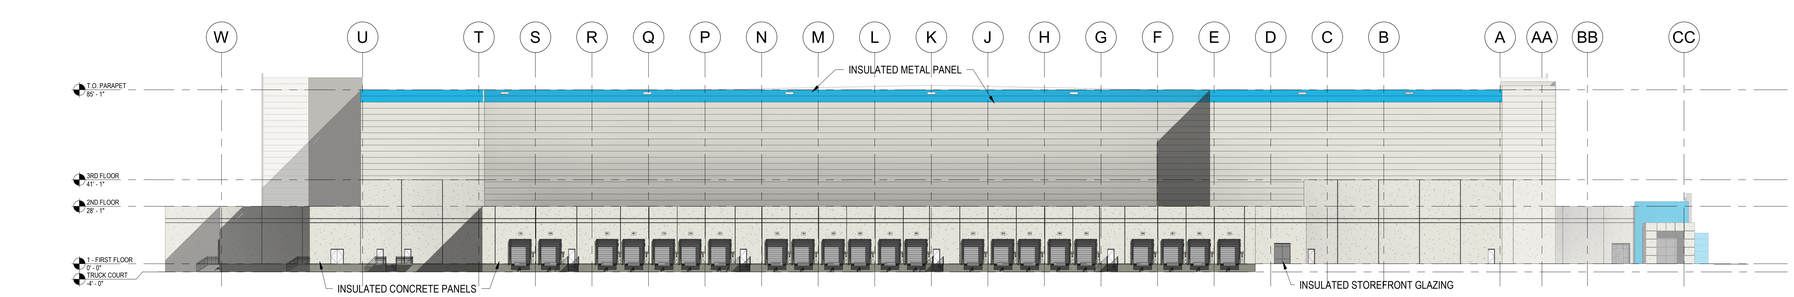

2 WEST ELEVATION

1" = 30'-0"

PAINT COLOR LEGEND

P1 SHERWIN WILLIAMS SW 7049 NUANCE	P3 SHERWIN WILLIAMS SW 7018 DOVETAIL	P5 PANTONE 2995 C
P2 SHERWIN WILLIAMS SW 7017 DORIAN GRAY	P4 SHERWIN WILLIAMS SW 9174 MOTH WING	

BUILDING ELEMENTS	COLOR
MC-1: METAL COPING	PAC-CLAD 'GRAPHITE'
METAL GUTTER AND DOWNSPOUT	PAC-CLAD 'GRANITE'
HOLLOW METAL DOORS AND FRAMES	COLOR TO MATCH P2
EXTERIOR METAL RAILINGS, STAIRS AND LANDINGS	GALVANIZED - NO PAINT
COMPOSITE METAL ENTRY CANOPY	PANTONE 2995 C
ENTRY CANOPIES STEEL RODS	BLACK
GUARDHOUSE	COLOR TO MATCH P5
FIRE PUMPHOUSE	COLOR TO MATCH P5
SMOKER'S CANOPIES	BONE WHITE
SCUPPERS	PAC-CLAD 'GRAPHITE'

Architecture
Engineering
Environmental
Land Surveying
BL Companies

355 Research Parkway
Meriden, CT 06450
(203) 630-1406
(203) 630-2615 Fax

PROPOSED DISTRIBUTION FACILITY PROJECT
SECTION 114, BLOCK 1, LOT 2.3
TOWN OF CLAY, ONONDAGA COUNTY, NEW YORK

REVISIONS

NO	DATE	DESCRIPTION

Designed: Designer
Drawn: Author
Reviewed: Approver
Scale: As indicated
Project No. 1901328
Date: 08/26/2019

Title:
EXTERIOR ELEVATIONS

Sheet No.
A5.01

8/26/2019 11:05:27 AM C:\Users\rvieira\Documents\1901328-ARCH-R18-CENTRAL_rvieiraXGS64.rvt

© 2019 BL COMPANIES, INC. THESE DRAWINGS SHALL NOT BE UTILIZED BY ANY PERSON, FIRM OR CORPORATION WITHOUT THE SPECIFIC WRITTEN PERMISSION OF BL COMPANIES.

1 NORTH ELEVATION
1" = 40'-0"

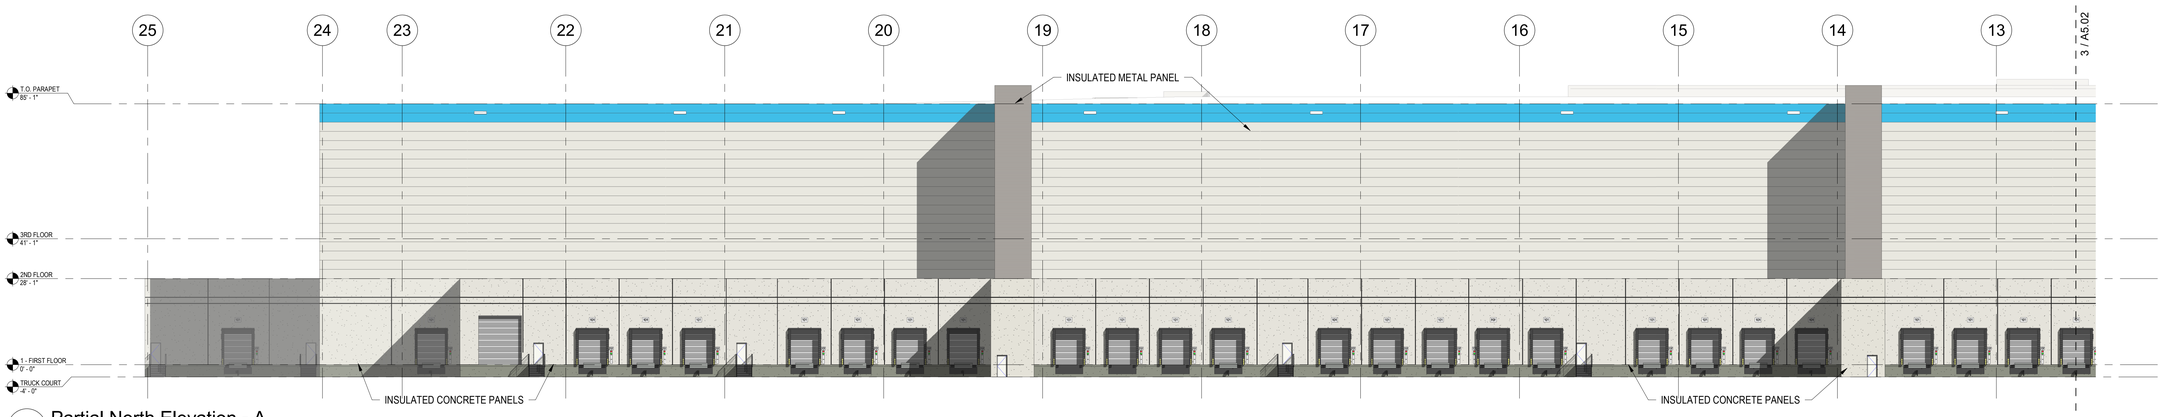

2 Partial North Elevation - A
1" = 20'-0"

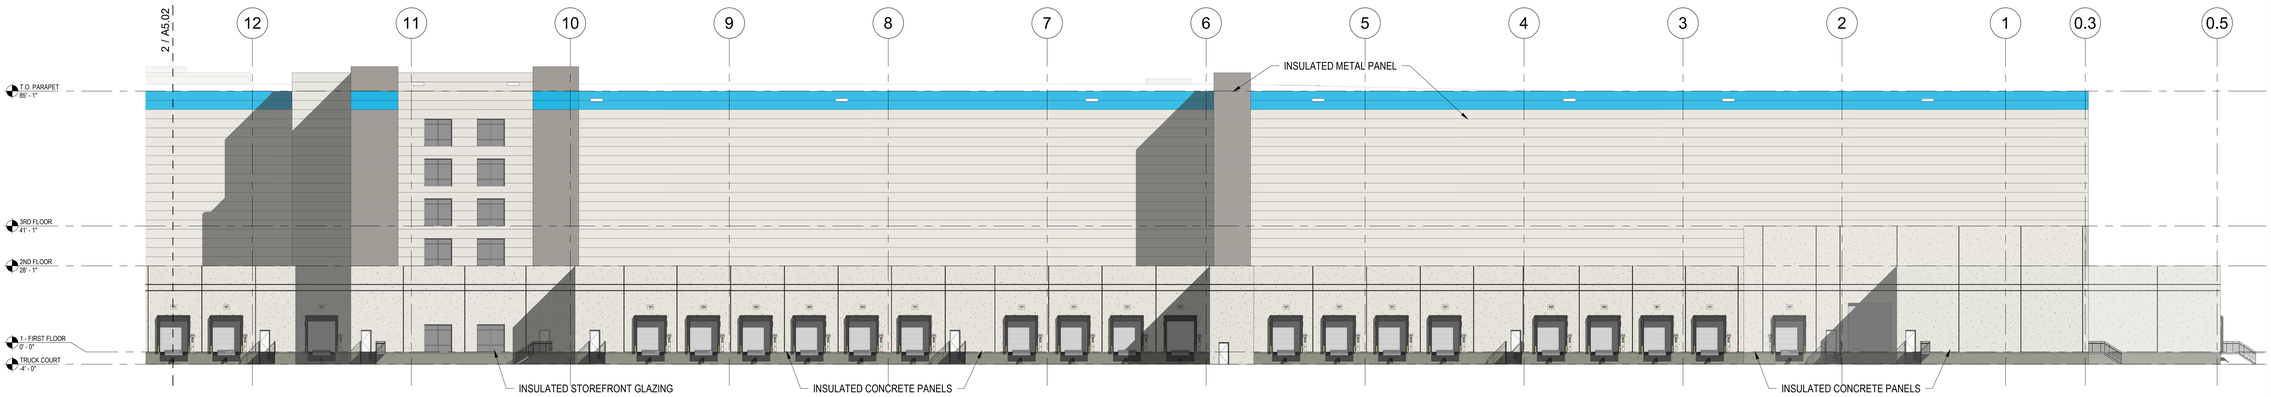

3 Partial North Elevation - B
1" = 20'-0"

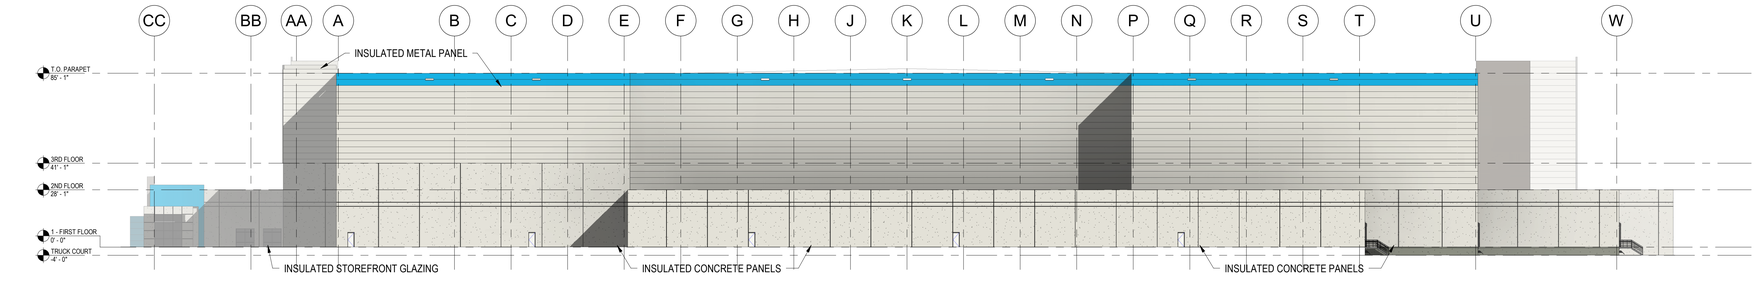

4 EAST ELEVATION
1" = 30'-0"

PAINT COLOR LEGEND

P1 SHERWIN WILLIAMS SW 7049 NUANCE	P3 SHERWIN WILLIAMS SW 7018 DOVETAIL	P5 PANTONE 2995 C
P2 SHERWIN WILLIAMS SW 7017 DORIAN GRAY	P4 SHERWIN WILLIAMS SW 9174 MOTH WING	

BUILDING ELEMENTS	COLOR
MC-1: METAL COPING	PAC-CLAD 'GRAPHITE'
METAL GUTTER AND DOWNSPOUT	PAC-CLAD 'GRANITE'
HOLLOW METAL DOORS AND FRAMES	COLOR TO MATCH P2
EXTERIOR METAL RAILINGS, STAIRS AND LANDINGS	GALVANIZED - NO PAINT
COMPOSITE METAL ENTRY CANOPY	PANTONE 2995 C
ENTRY CANOPIES STEEL RODS	BLACK
GUARDHOUSE	COLOR TO MATCH P5
FIRE PUMPHOUSE	COLOR TO MATCH P5
SMOKER'S CANOPIES	BONE WHITE
SCUPPERS	PAC-CLAD 'GRAPHITE'

Architecture
Engineering
Environmental
Land Surveying
BL Companies
355 Research Parkway
Meriden, CT 06450
(203) 630-1406
(203) 630-2615 Fax

PROPOSED DISTRIBUTION FACILITY PROJECT
SECTION 114, BLOCK 1, LOT 2.3
TOWN OF CLAY, ONONDAGA COUNTY, NEW YORK

REVISIONS

NO	DATE	DESCRIPTION

Designed:	Designer
Drawn:	Author
Reviewed:	Approver
Scale:	As indicated
Project No.	1901328
Date:	08/26/2019

Title:
EXTERIOR ELEVATIONS

Sheet No.
A5.02

8/26/2019 11:07:28 AM C:\Users\rvieira\Documents\1901328-ARCH-R18-CENTRAL_rvieiraXG5k4.rvt

© 2019 BL COMPANIES, INC. THESE DRAWINGS SHALL NOT BE UTILIZED BY ANY PERSON, FIRM OR CORPORATION WITHOUT THE SPECIFIC WRITTEN PERMISSION OF BL COMPANIES.